



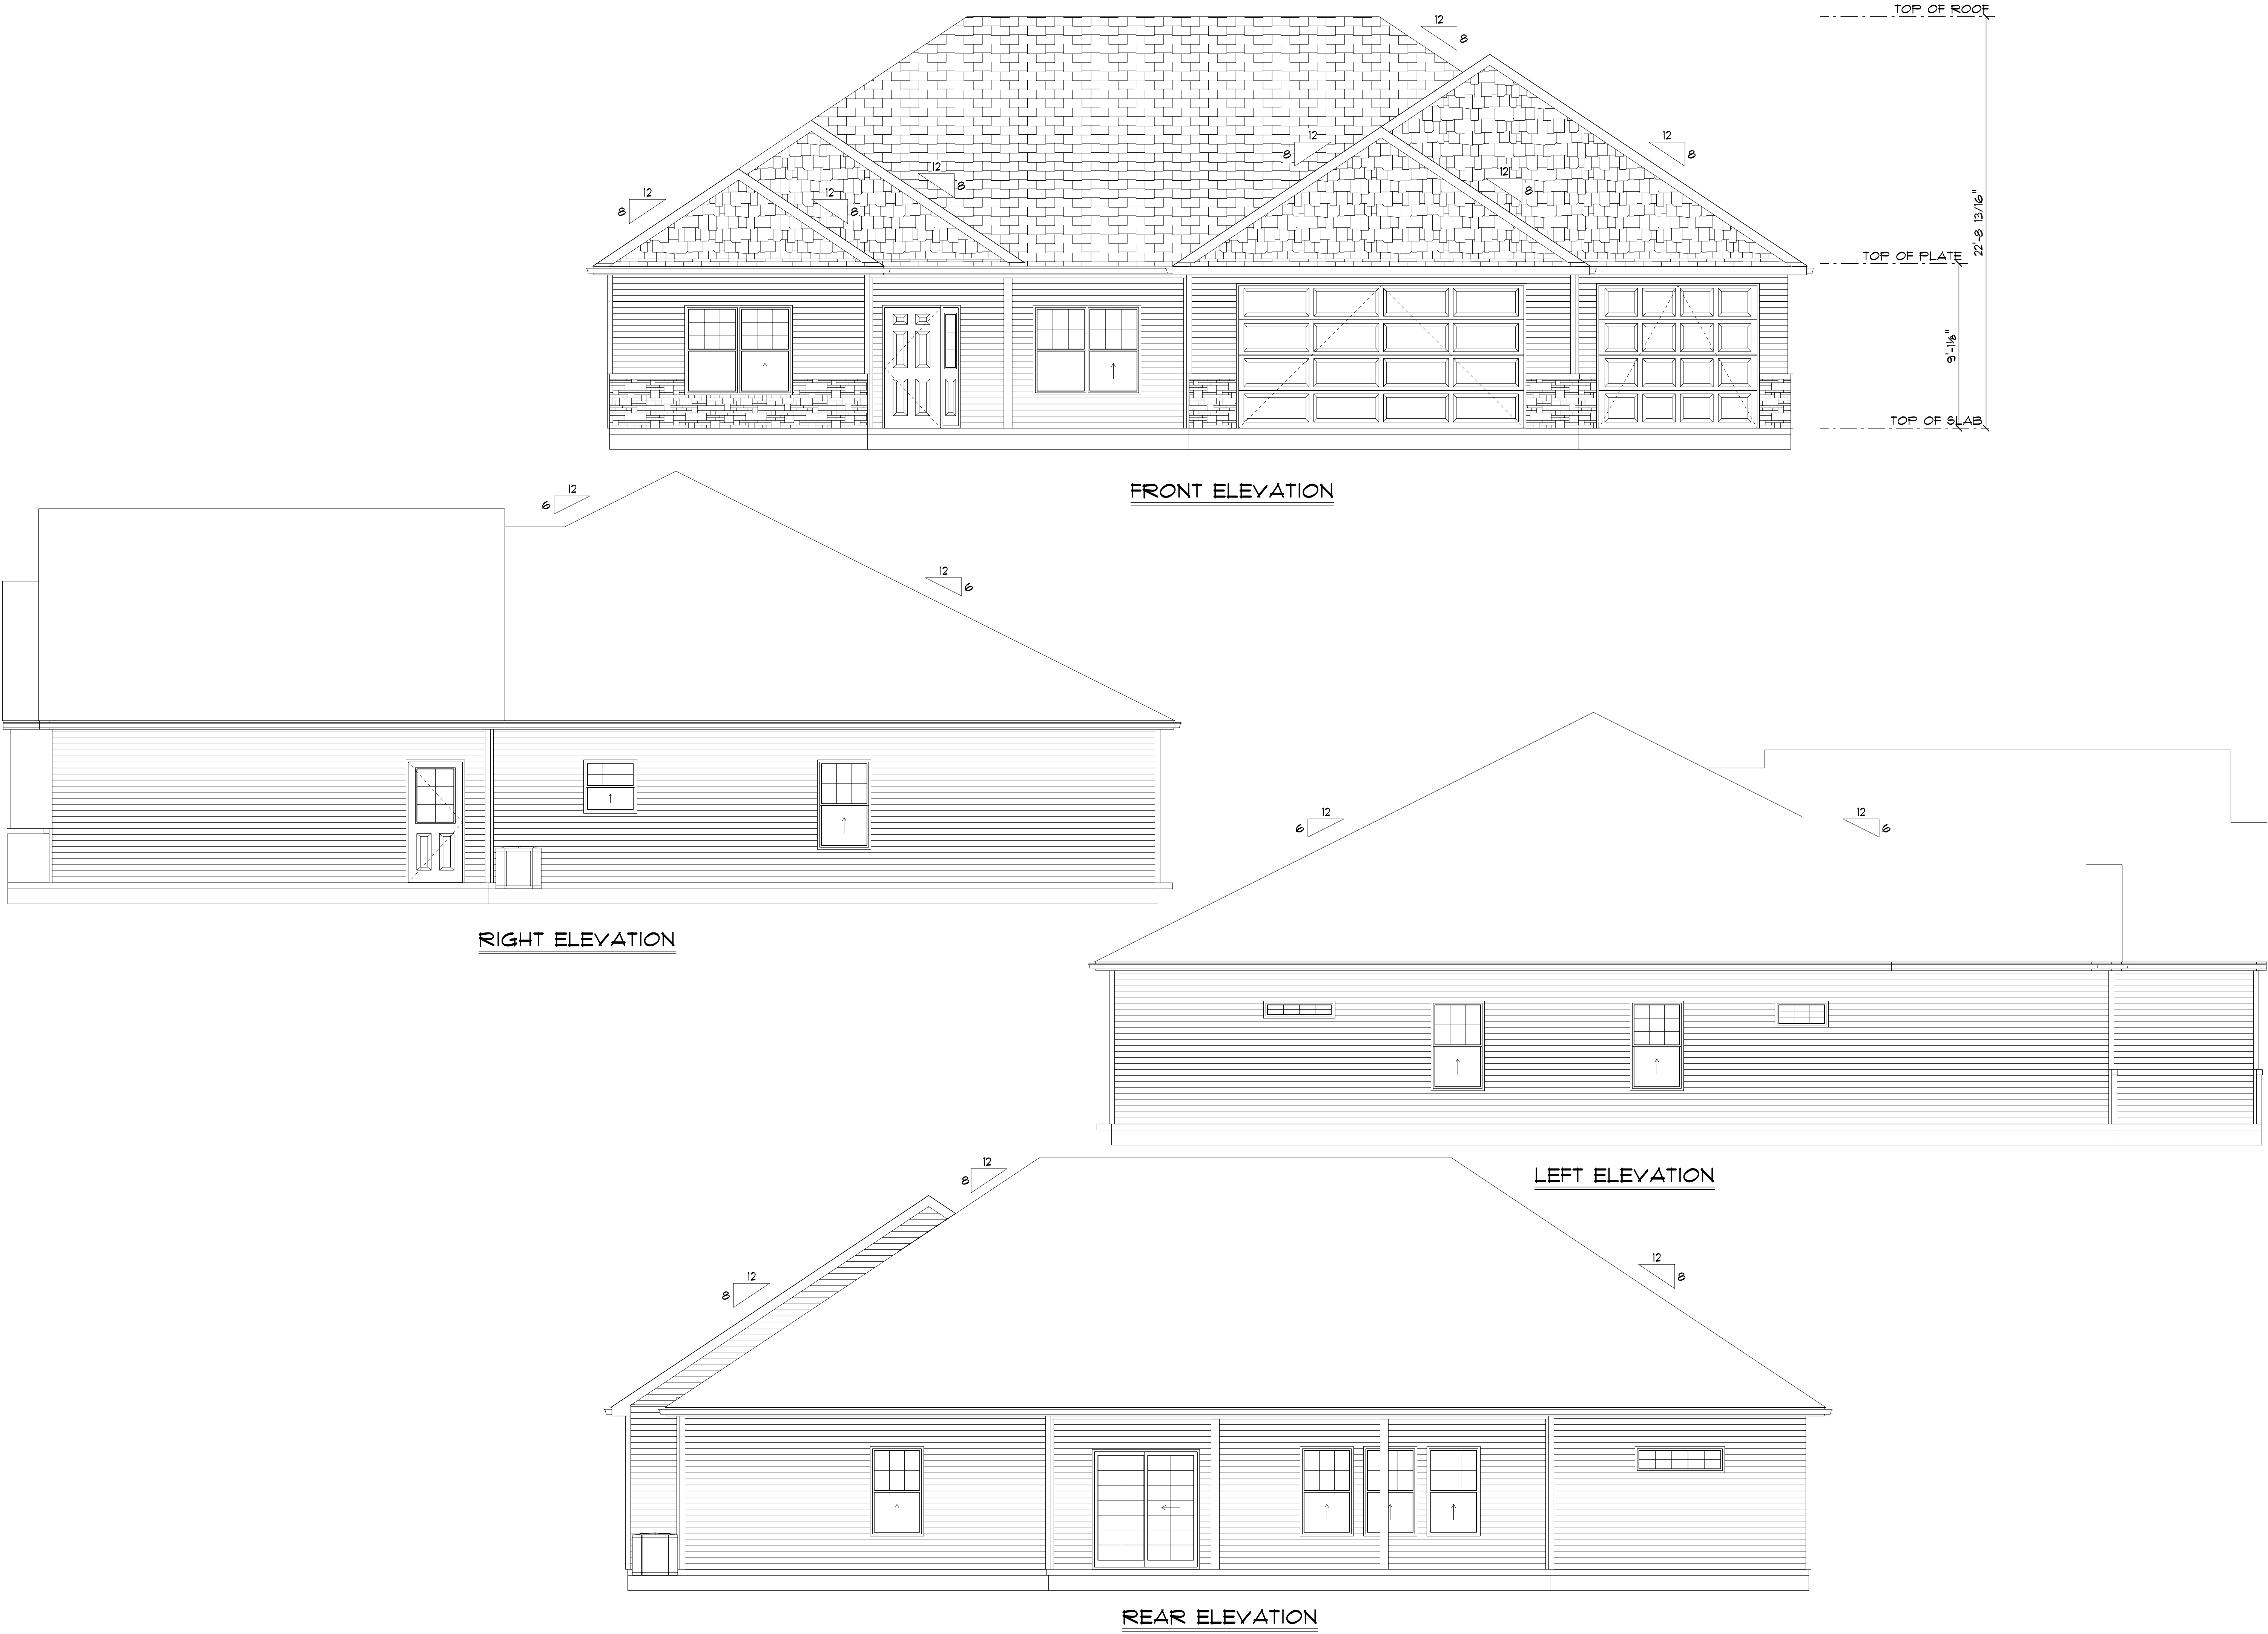

CHERRY SPRINGS 5
ELEVATIONS

Contractor is responsible for meeting all state and local building codes and all project specs.

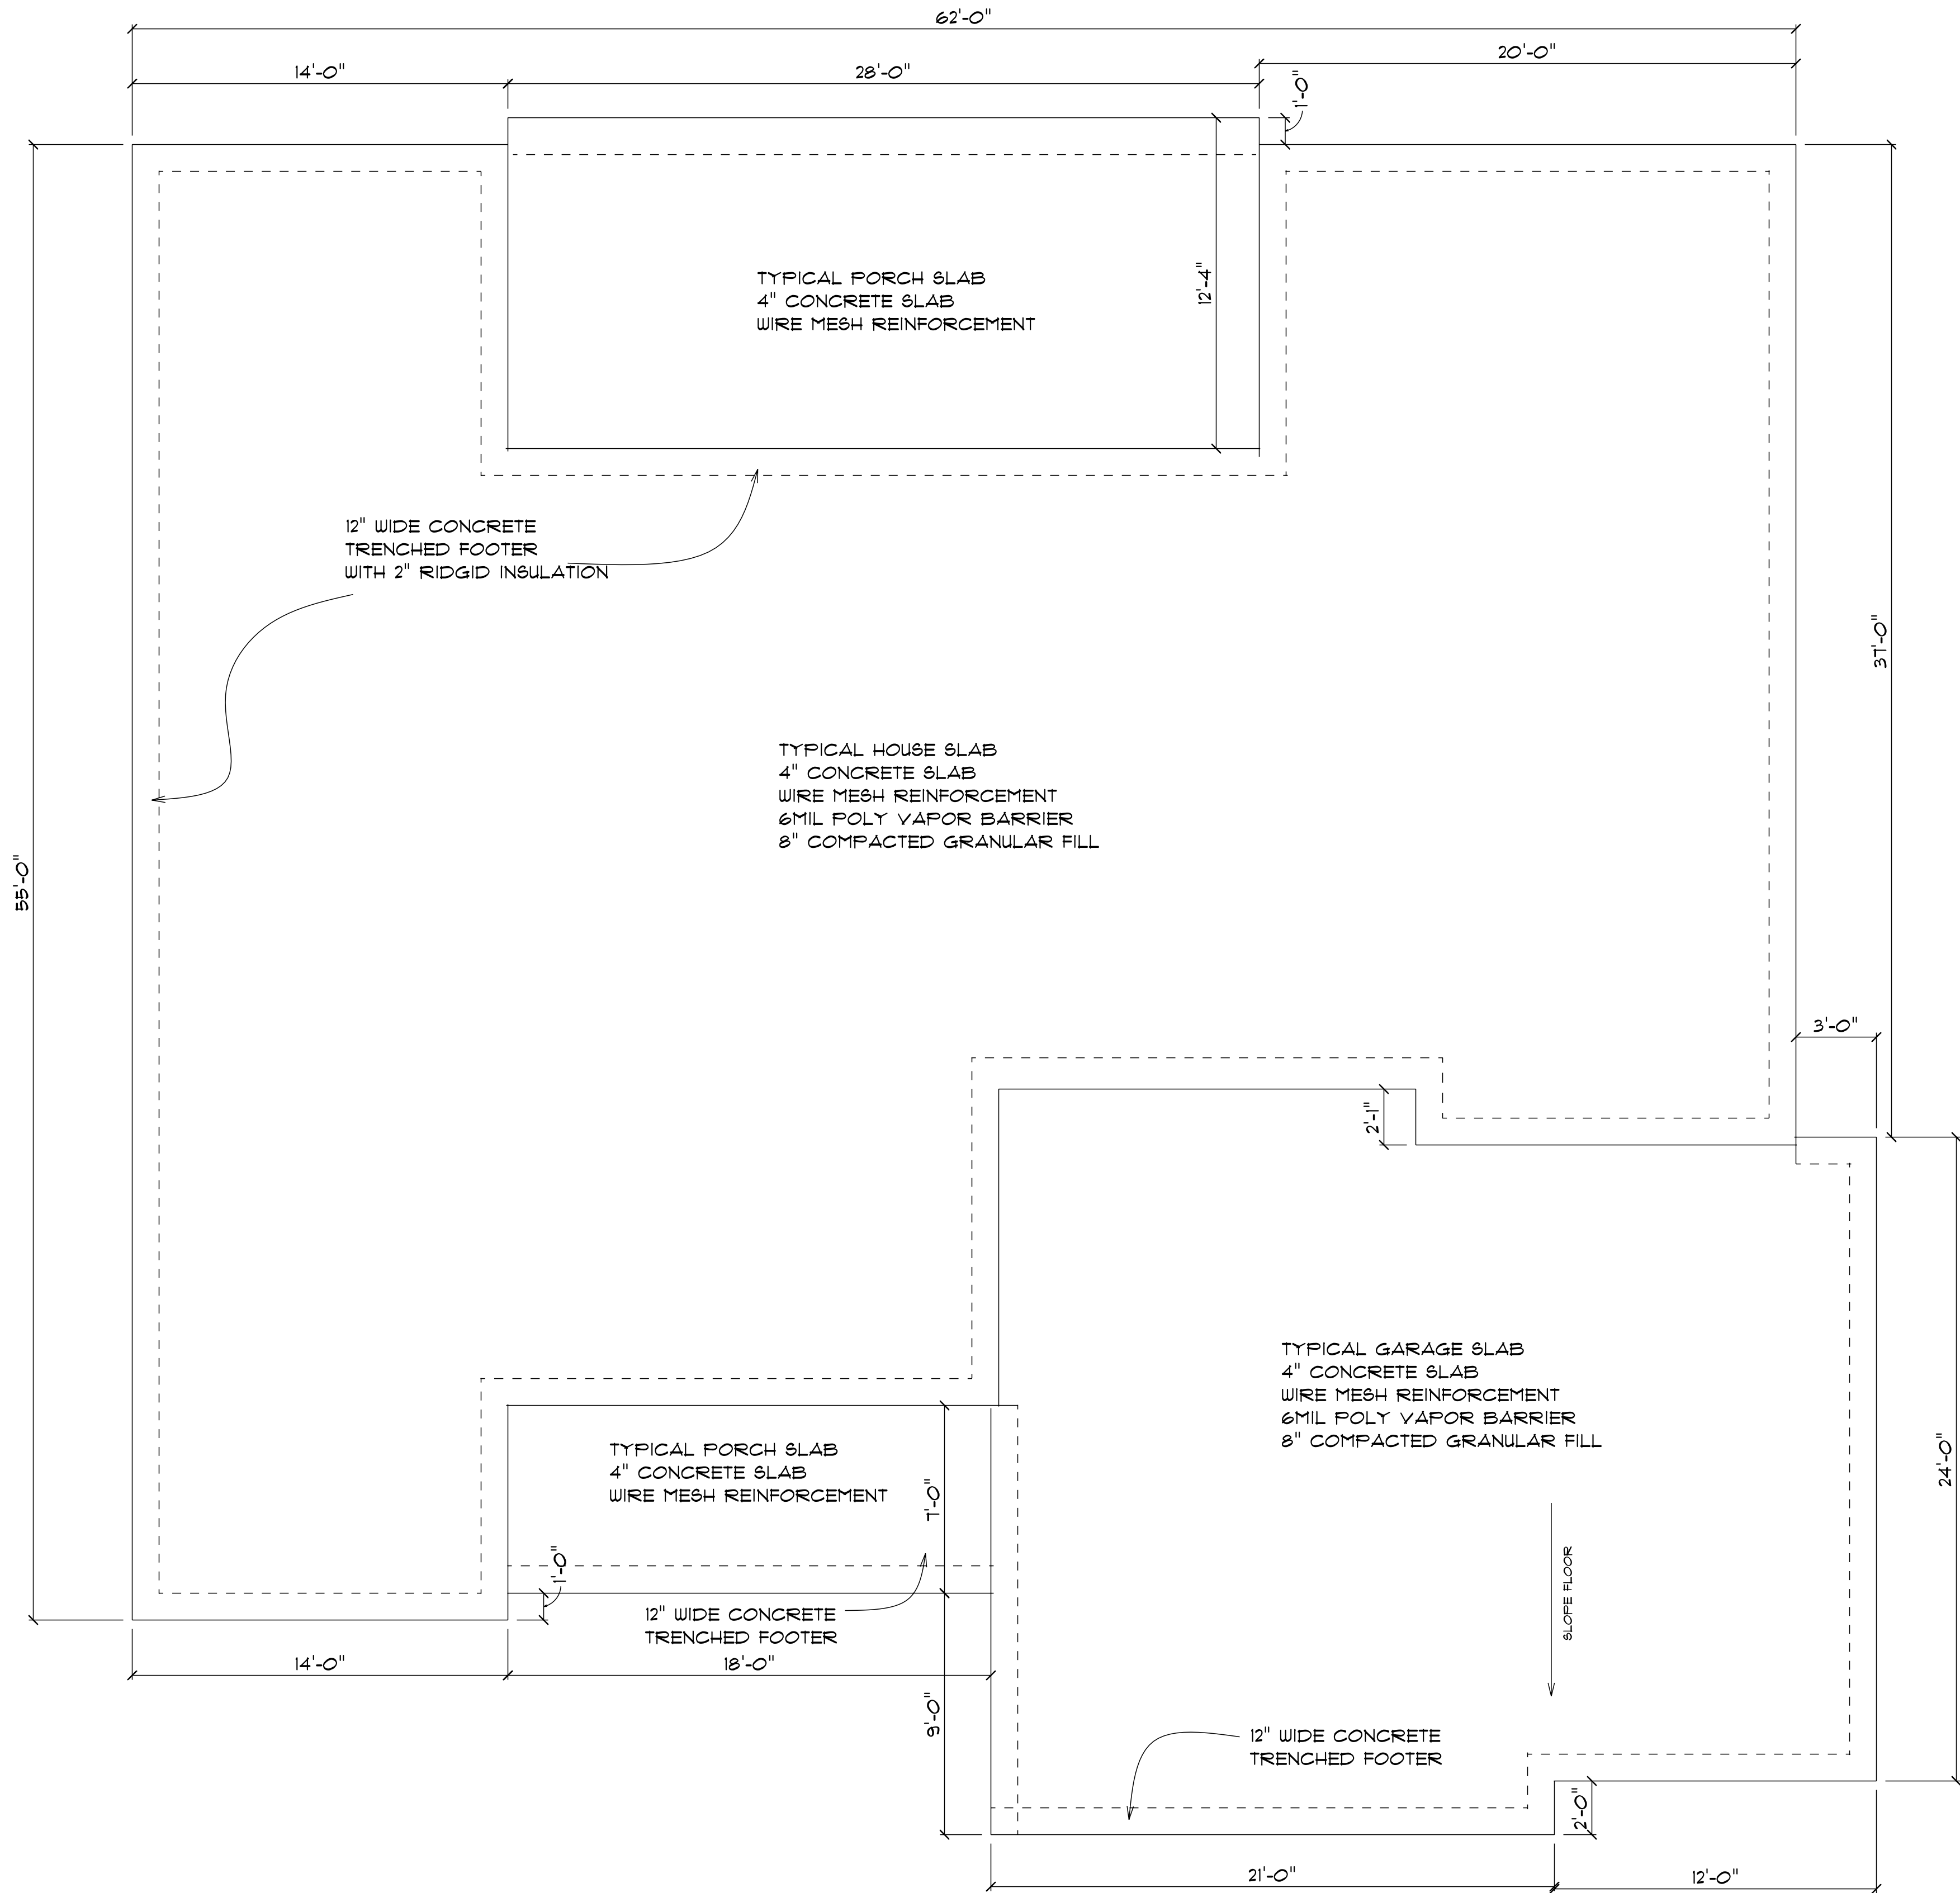

FOUNDATION PLAN

2414 SQ. FT. LIVING AREA
870 SQ FT GARAGE
140 SQ FT FRONT PORCH
312 SQ FT BACK PORCH

Customer:



Contractor is responsible for meeting all state and local building codes and all project specs.


CHERRY SPRINGS 5
FOUNDATION PLAN



Custom Designs
Huntington, IN 260-224-9674

Page No. 3 Of 3

Date 12/21/25
Scale: 1/4" = 1'-0"

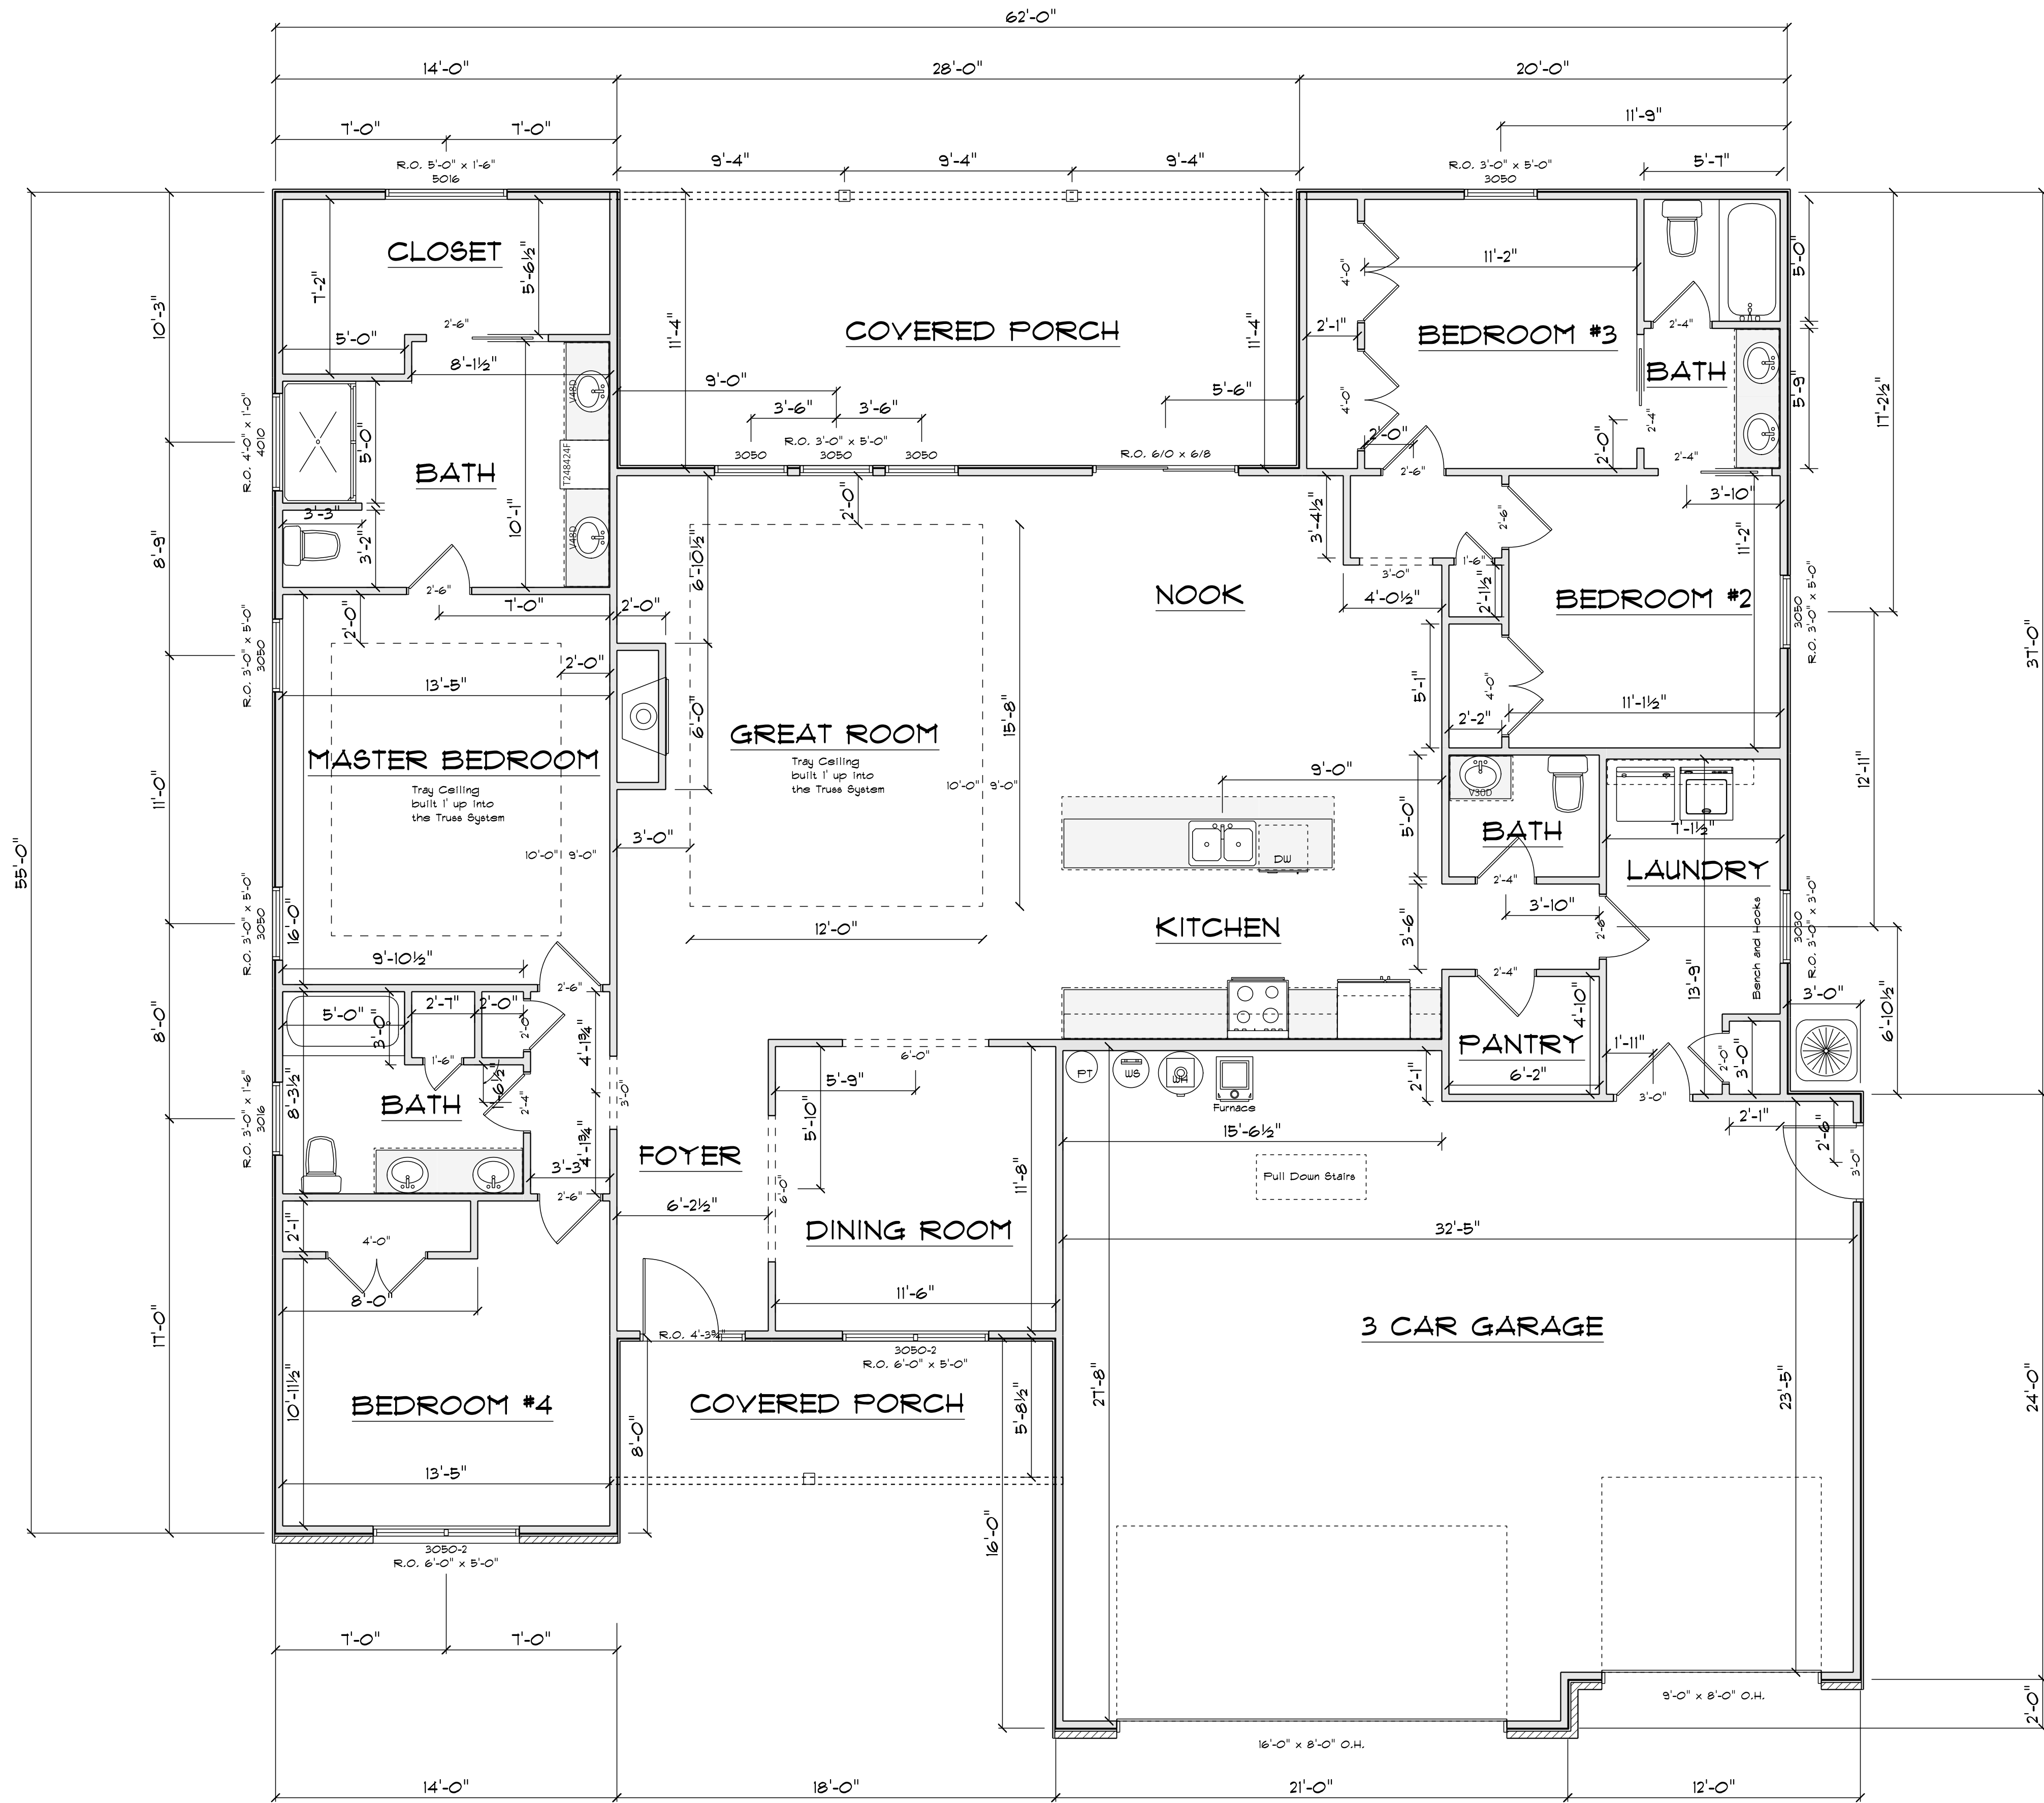

1ST FLOOR PLAN

2414 SQ. FT. LIVING AREA
870 SQ FT GARAGE
140 SQ FT FRONT PORCH
312 SQ FT BACK PORCH



Contractor is responsible for meeting all state and local building codes and all project specs.

CHERRY SPRINGS 5
FIRST FLOOR PLAN



Custom Designs
Huntington, IN 260-224-9674